© COPYRIGHT - This drawing is protected by copyright and is the property of Mayo County Council. It may not be used, reproduced or disclosed to anyone without the prior written approval of Mayo County Council.

Do not scale this drawing. Use written dimensions only

- Scales as stated are valid on the original drawing only. Written dimensions take precedence. Detail dimensions take precedence over plan dimensions.
- Notify architect of any dimensional discrepancies. Any modifications or deviation to be brought to the attention of the architect for review and approval.
- All vertical dimensions shall be taken from a "bench mark" or other similar guide established prior to the start of construction. High points, low points, irregularities in floor slab which could affect fabrication / installation, work of other trades or vendors shall be brought to the attention of Mayo County Council Architects immediately.
- All drawings are to be read in conjunction with other consultant's drawings
- All dimensions, unless otherwise stated, are given in millimetres and must be confirmed and checked by the Contractor on site.
- Levels are generally given in metres from a specified datum.
- All Levels must be confirmed and checked by the Contractor on site.
- Any discrepancies on this drawing are to be brought to the attention of Mayo County Council Architects immediately.

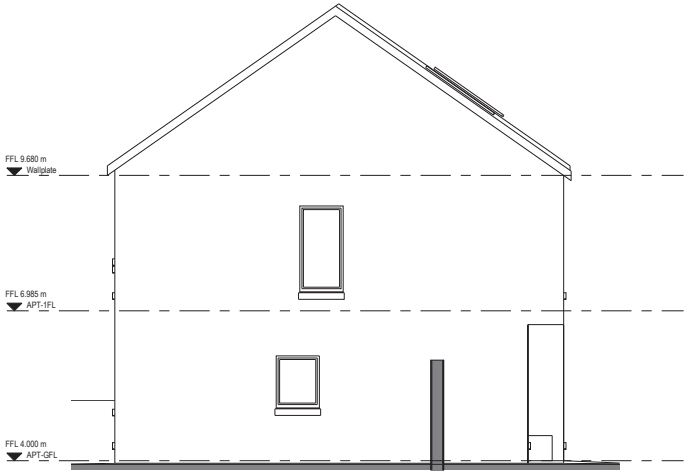

APTS-SIDE ELEVATION
SCALE: 1 : 50

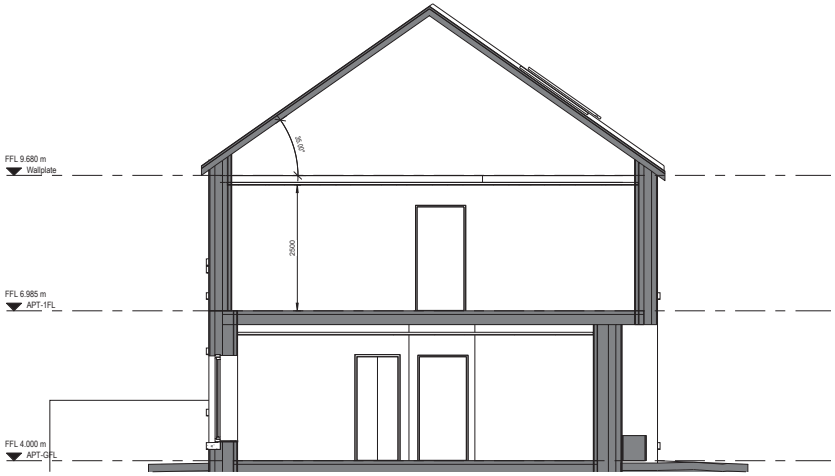

APT A-A
SCALE: 1 : 50

SCHEDULE OF FINISHES

ROOF	BLACK SLATE OR TILE FINISH
RAINWATER	BLACK / GREY ALUMINUM 125MM HALF ROUND GUTTERS & DOWN PIPES.
WALLS	PAINTED RENDER FINISH
WINDOWS	TRIPLE GLAZED - COLOUR TO BE SELECTED BY ARCHITECT.
DOORS	TRIPLE GLAZED - COLOUR TO BE SELECTED BY ARCHITECT.

NOTE:

KITCHEN WALL TO BE DRY-LINED TO ACCOMMODATE ELECTRICAL WALL SERVICES / SOCKETS & SWITCHES

CODE 5 LEAD FLASHING AT ROOF JUNCTIONS

PV CELLS TO ROOF TO M+E SPEC

FASCIA & SOFFIT TO MATCH RAINWATER PRODUCTS.

PRE-CAST CONCRETE CILLS

NAP PLASTER FINISH WITH PAINTED FINISH TO WALLS GENERALLY

SMOOTH PLASTER FINISH TO PLINTH

CONCRETE FOOTPATHS TO PERIMETER-BRUSH FINISH

FLUSH DOOR THRESHOLD TO FRONT DOOR, WITH DRAINAGE CHANNEL TO ENTRANCE

APTS-FRONT ELEVATION
SCALE: 1 : 50

0m 5m 10m — SCALE 1:50 NOTE: 1:50 @ A1 1:100 @ A3

0m 10m 20m — SCALE 1:100 NOTE: 1:100 @ A1 1:200 @ A3

PART 8 APPLICATION

STATUS KEY

ISSUED / FOR INFORMATION	
S0	WORK IN PROGRESS
S1	COORDINATION INFORMATION
S2	REVIEW / COMMENT
S3	FOR APPROVAL
D1	COSTING
D2	TENDER
D3	CONTRACTOR DESIGN
PUBLISHED	
A1	PTR / FAC / SAC
A2	CONSTRUCTION
A3	AS BUILT

Rev No.	Date	Comment
A	05.08.2020	Part 8 Application

ARCHITECTS DEPARTMENT
MAYO COUNTY COUNCIL

RIAI

Project No:	Project Title:	Dwg Type	Status:
A571	Housing Development at Kiltimagh, Co. Mayo	PT-8	S2
Drawing Title:	APARTMENTS - ELEVATIONS	Drawing No. 5215	Revision: A
		Scale: 1 : 50	First Issue: 2018.08.23
Drawn By: GC	No. - Orig - Cat - Lvl - Type - Role - No. - Status		
Checked By: SW	A571 - MCC - PT-8 - XX - DR - A - 5215 - S2		

MAYO.IE

04/08/2020 09:26:29 C:\Users\jfeeney\OneDrive - Mayo County Council\03-MODELS\05-PROJ\571\A571-MCC-ZZ-00-M3-A-1000-S12.rvt