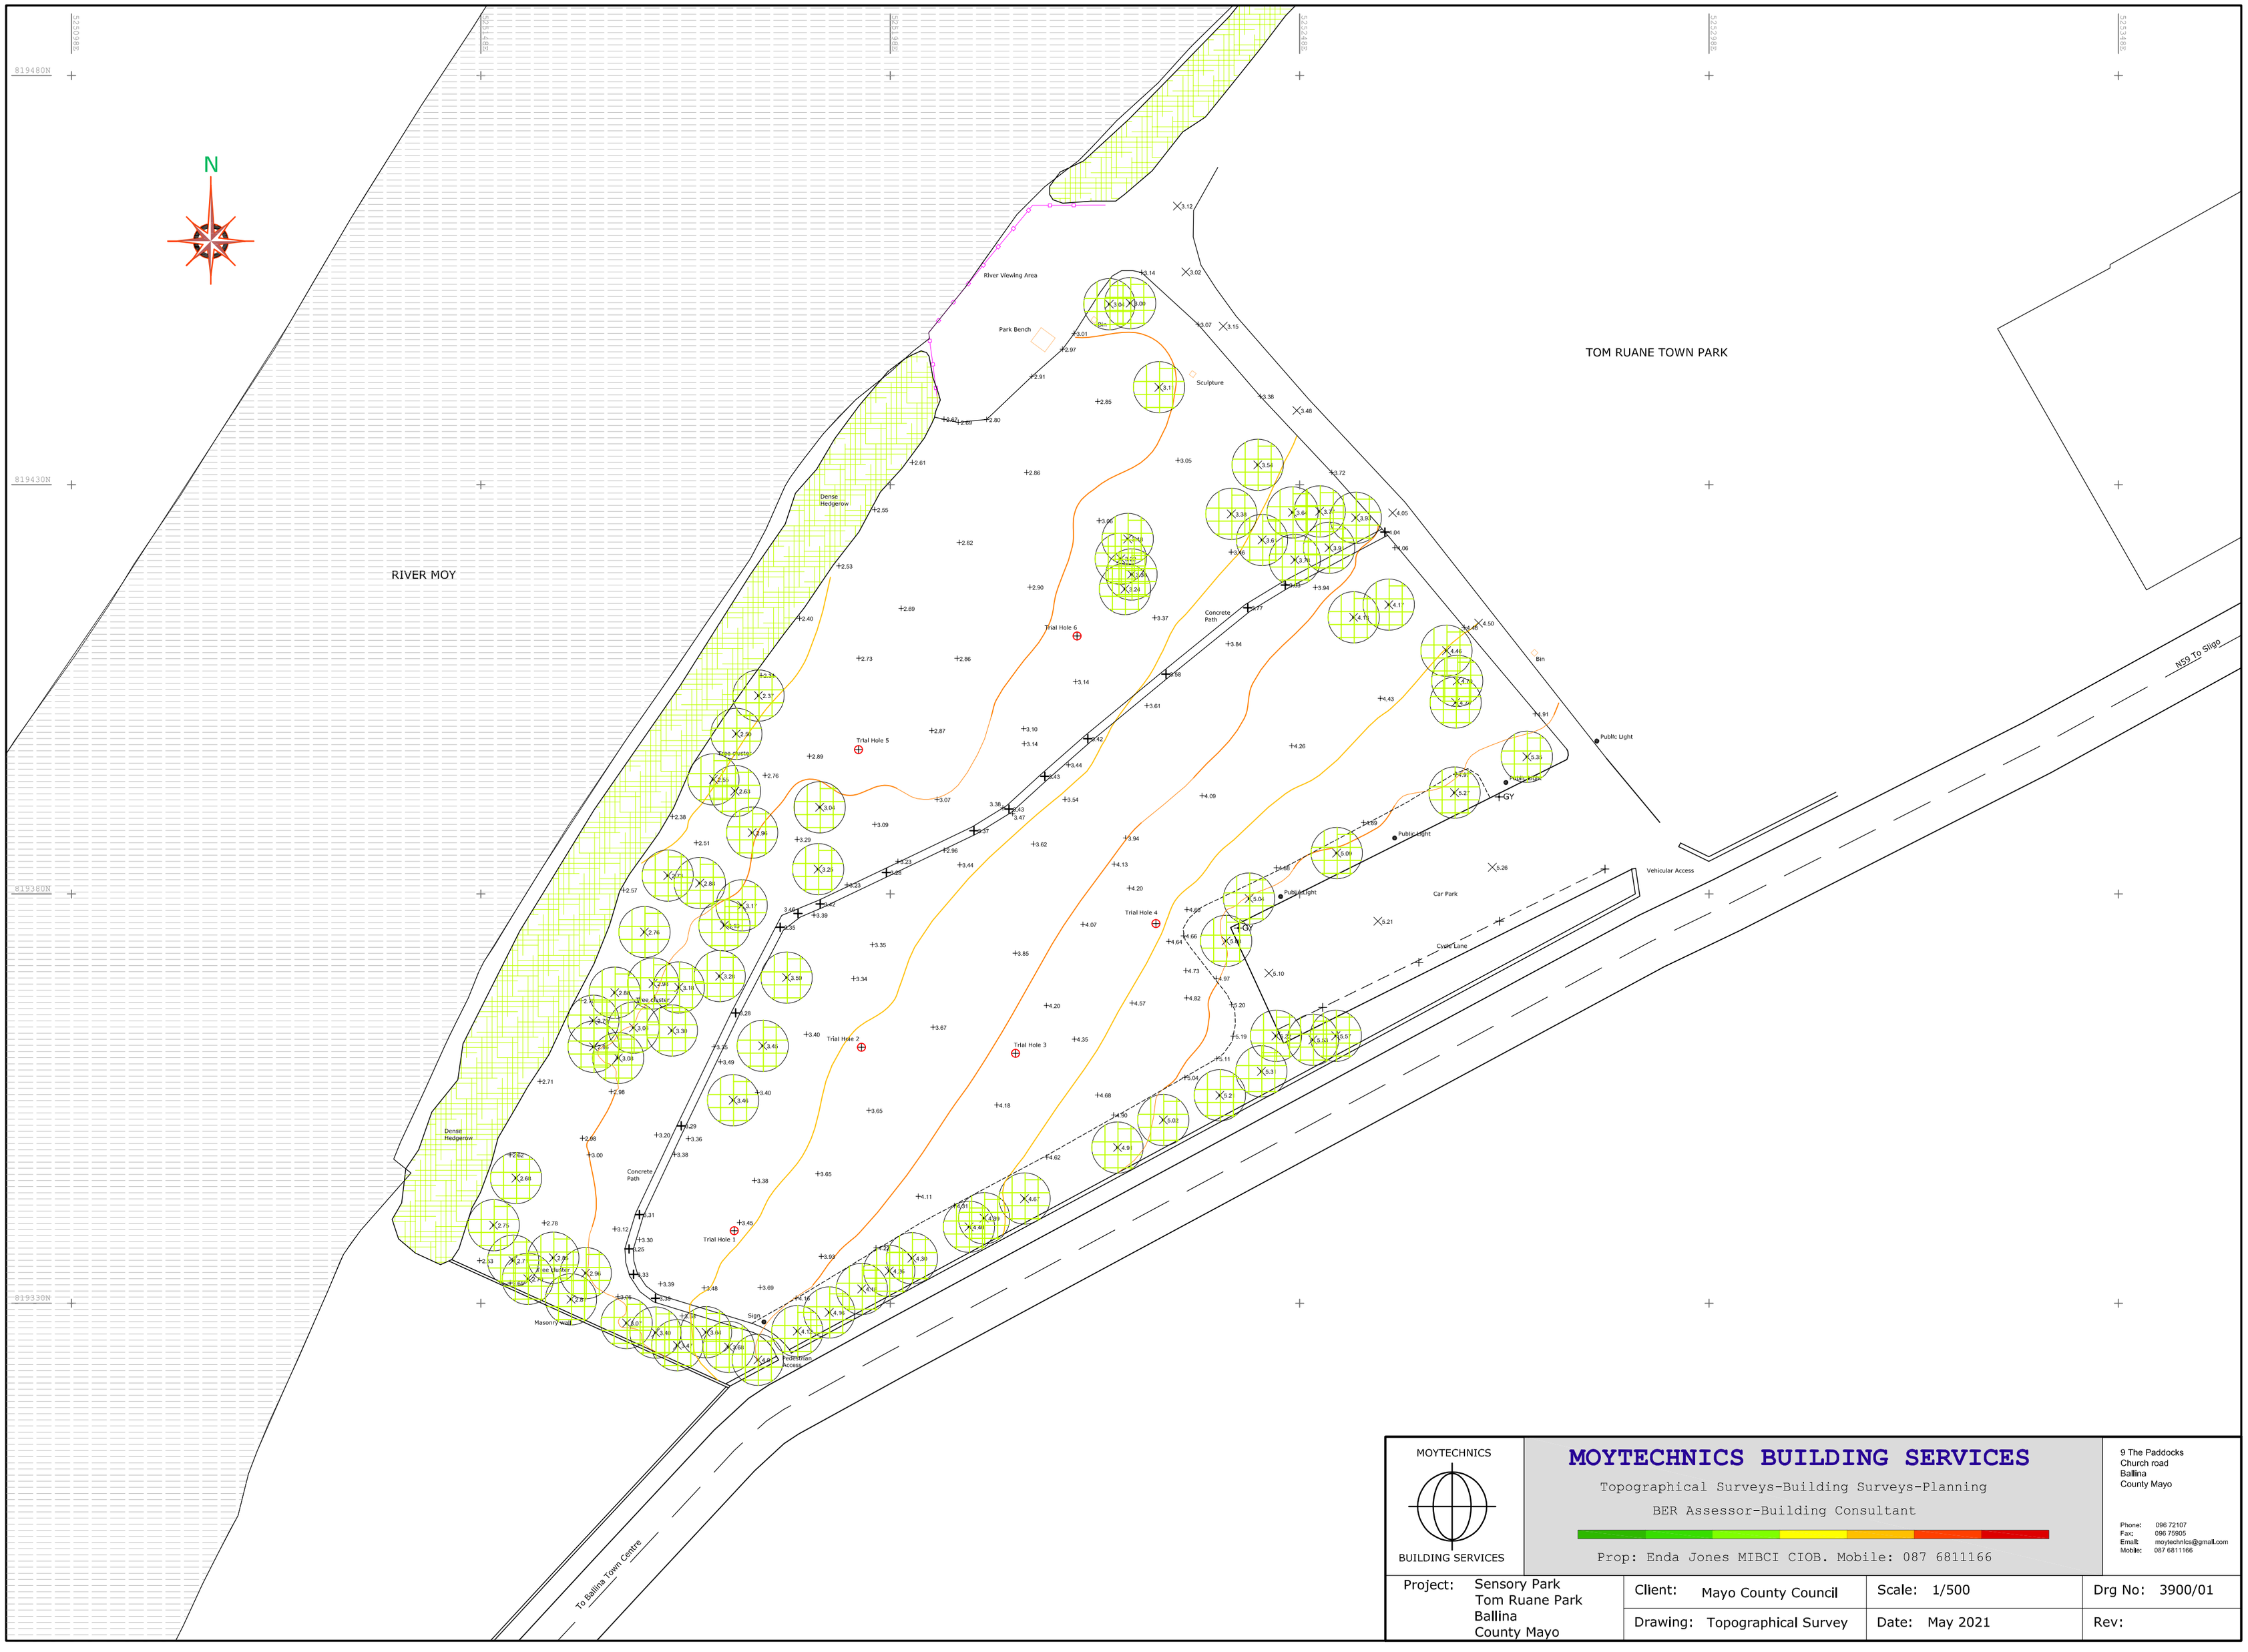

MOYTECHNICS

BUILDING SERVICES

MOYTECHNICS BUILDING SERVICES

Topographical Surveys-Building Surveys-Planning

BER Assessor-Building Consultant

Prop: Enda Jones MIBCI CIOB. Mobile: 087 6811166

9 The Paddocks
Church road
Ballina
County Mayo

Phone: 096 72107
Fax: 096 75905
Email: moytechnics@gmail.com
Mobile: 087 6811166

Project: Sensory Park Tom Ruane Park Ballina County Mayo	Client: Mayo County Council	Scale: 1/500	Drg No: 3900/01
	Drawing: Topographical Survey	Date: May 2021	Rev: